L:\201\42792-Hickory_Haven_Sewer\DWG\Sheet\Exhibit\42792C-OPT2-OVRL.dwg | Plotted on 10/25/2019 3:36 PM | by Scott Harvey

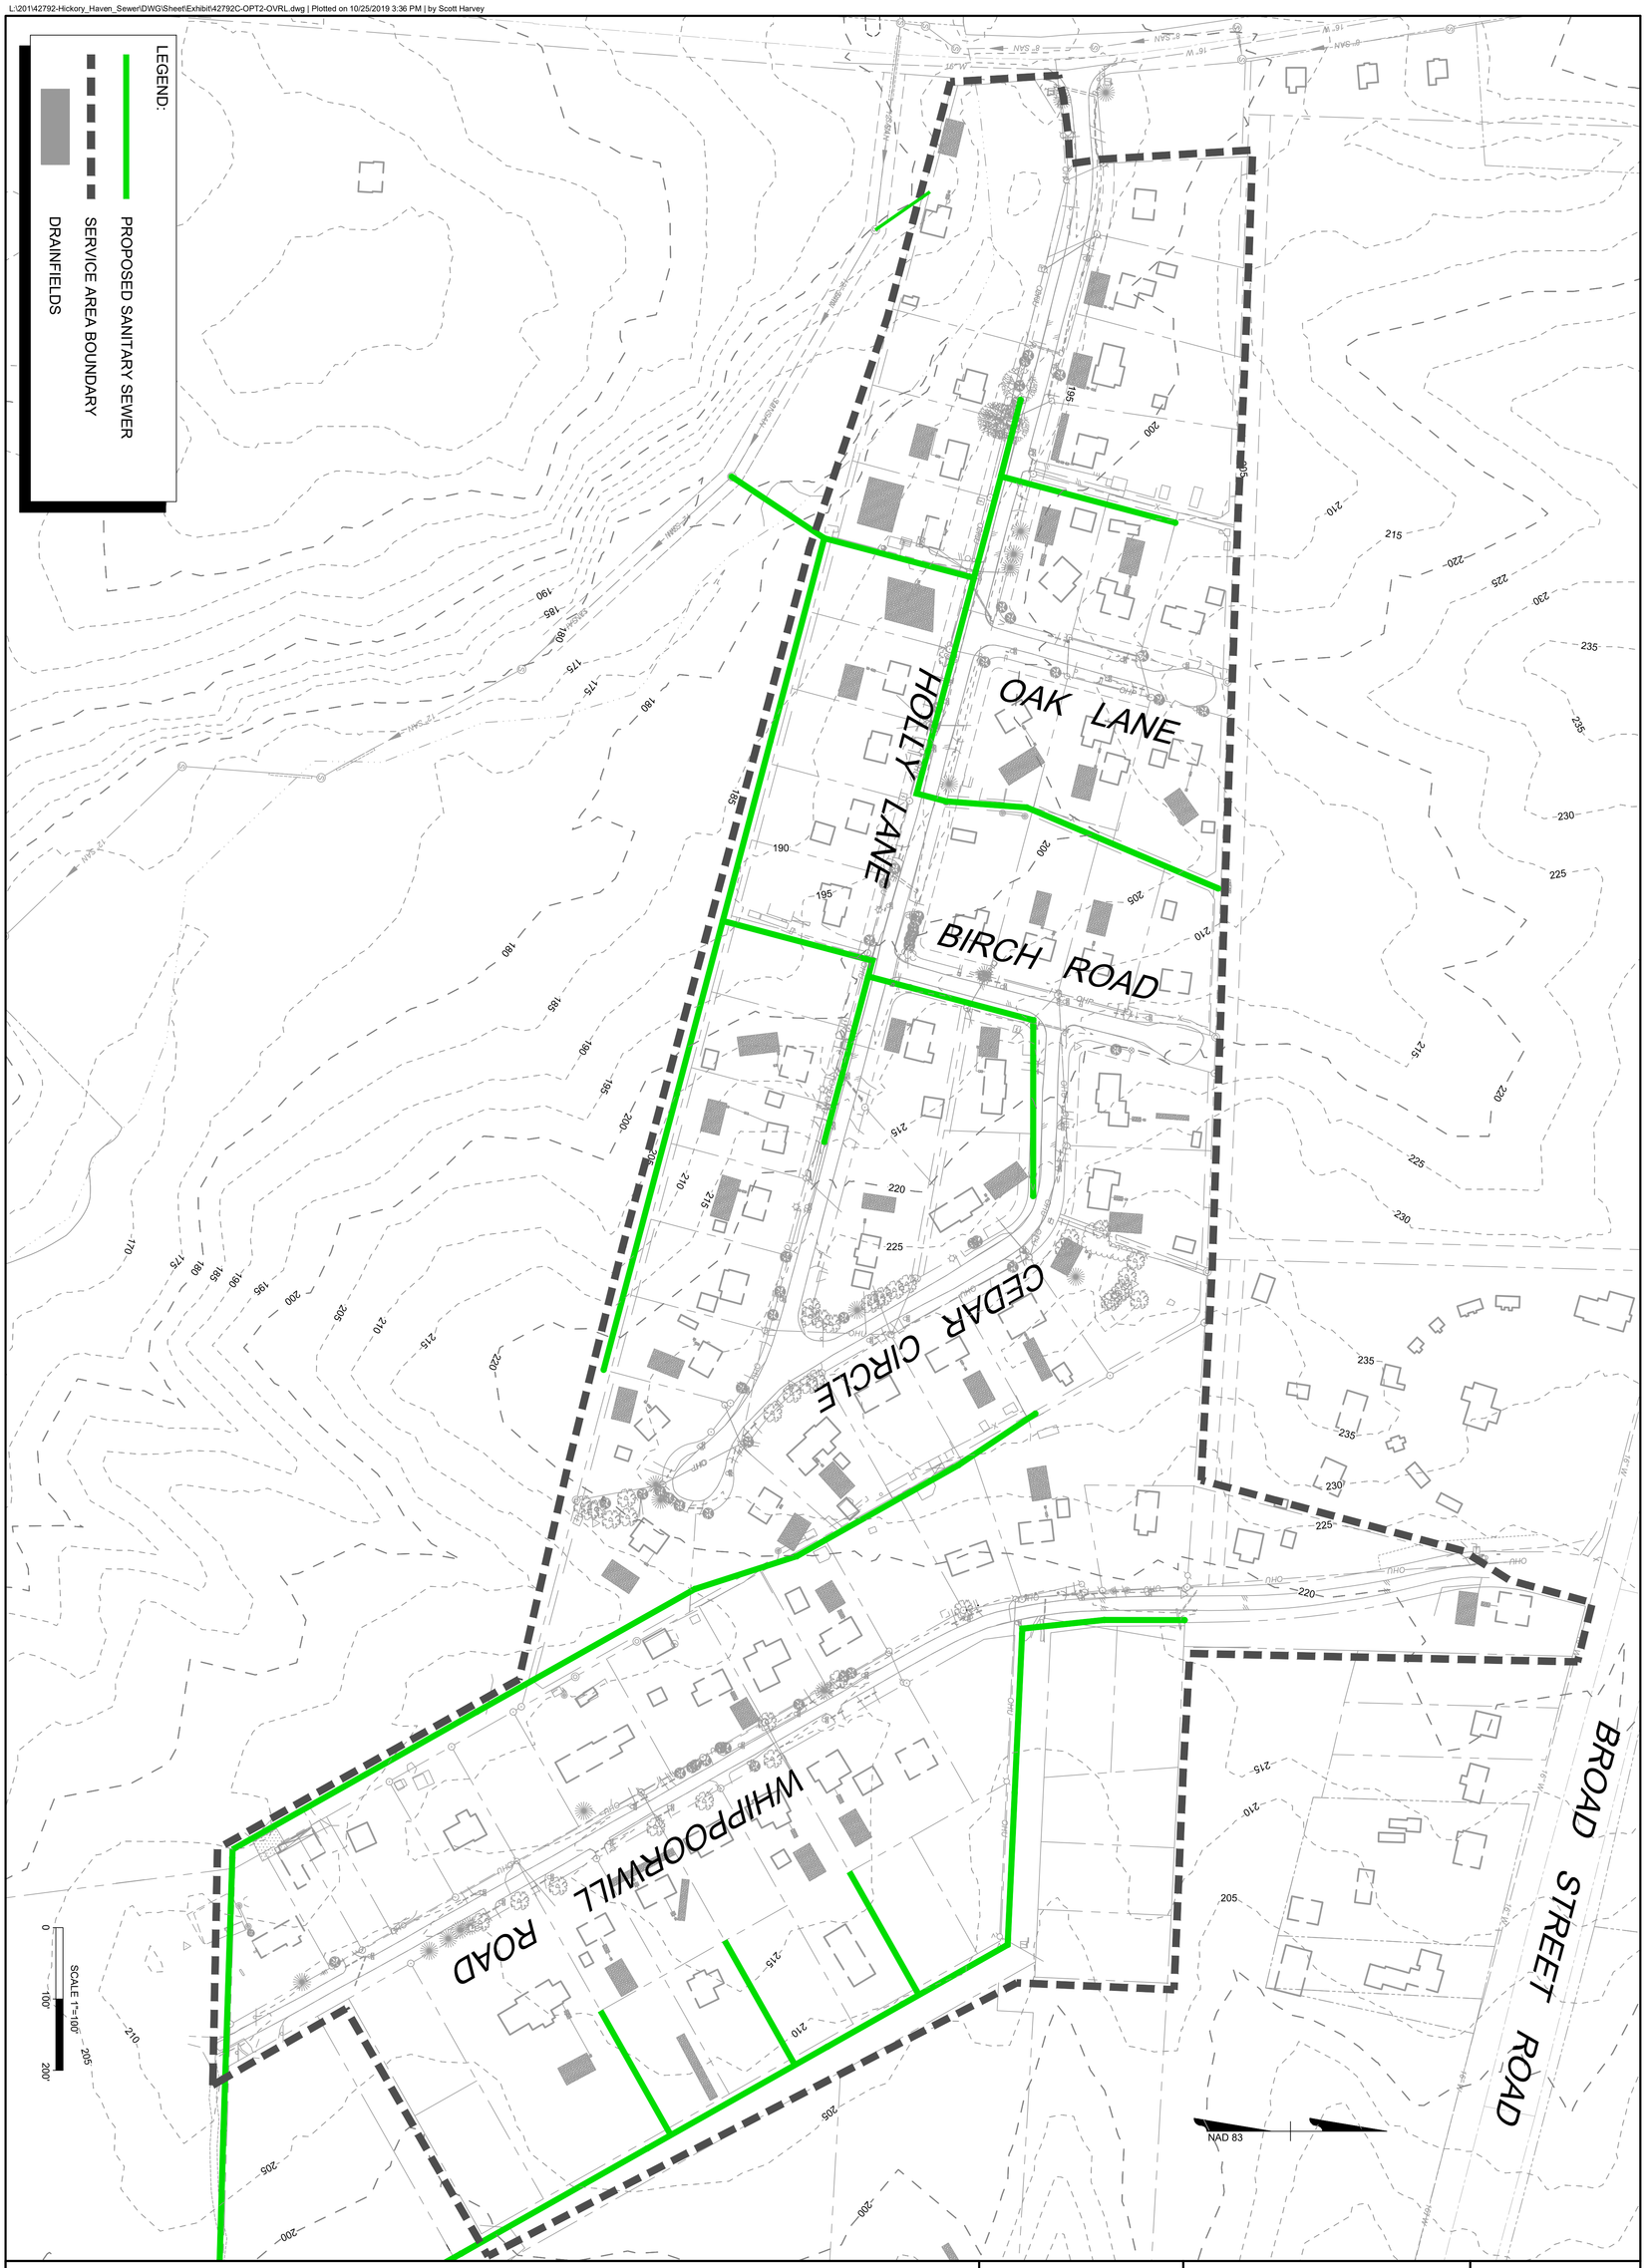

TIMMONS GROUP

YOUR VISION ACHIEVED THROUGH OURS.

THIS DRAWING PREPARED AT THE
CORPORATE OFFICE
1001 Boulders Parkway, Suite 300 | Richmond, VA 23225
TEL 804.200.6500 FAX 804.560.1016 www.timmons.com

SHEET NO.	JOB NO.	HICKORY HAVEN & SAMARY FOREST SANITARY SEWER	SCALE	CHECKED BY	DESIGNED BY	DRAWN BY	DATE
OPT-2	42792	DISTRICT 4 - GOOCHLAND COUNTY - VIRGINIA OVERALL PLAN - OPTION 2	1" = 100'	B. STRICKLAND	J. CARTER	J. CARTER	10/14/19

DATE	REVISION DESCRIPTION
-	-

These plans and associated documents are the exclusive property of TIMMONS GROUP and may not be reproduced in whole or in part and shall not be used for any purpose whatsoever, inclusive, but not limited to construction, bidding, and/or construction staking without the express written consent of TIMMONS GROUP.